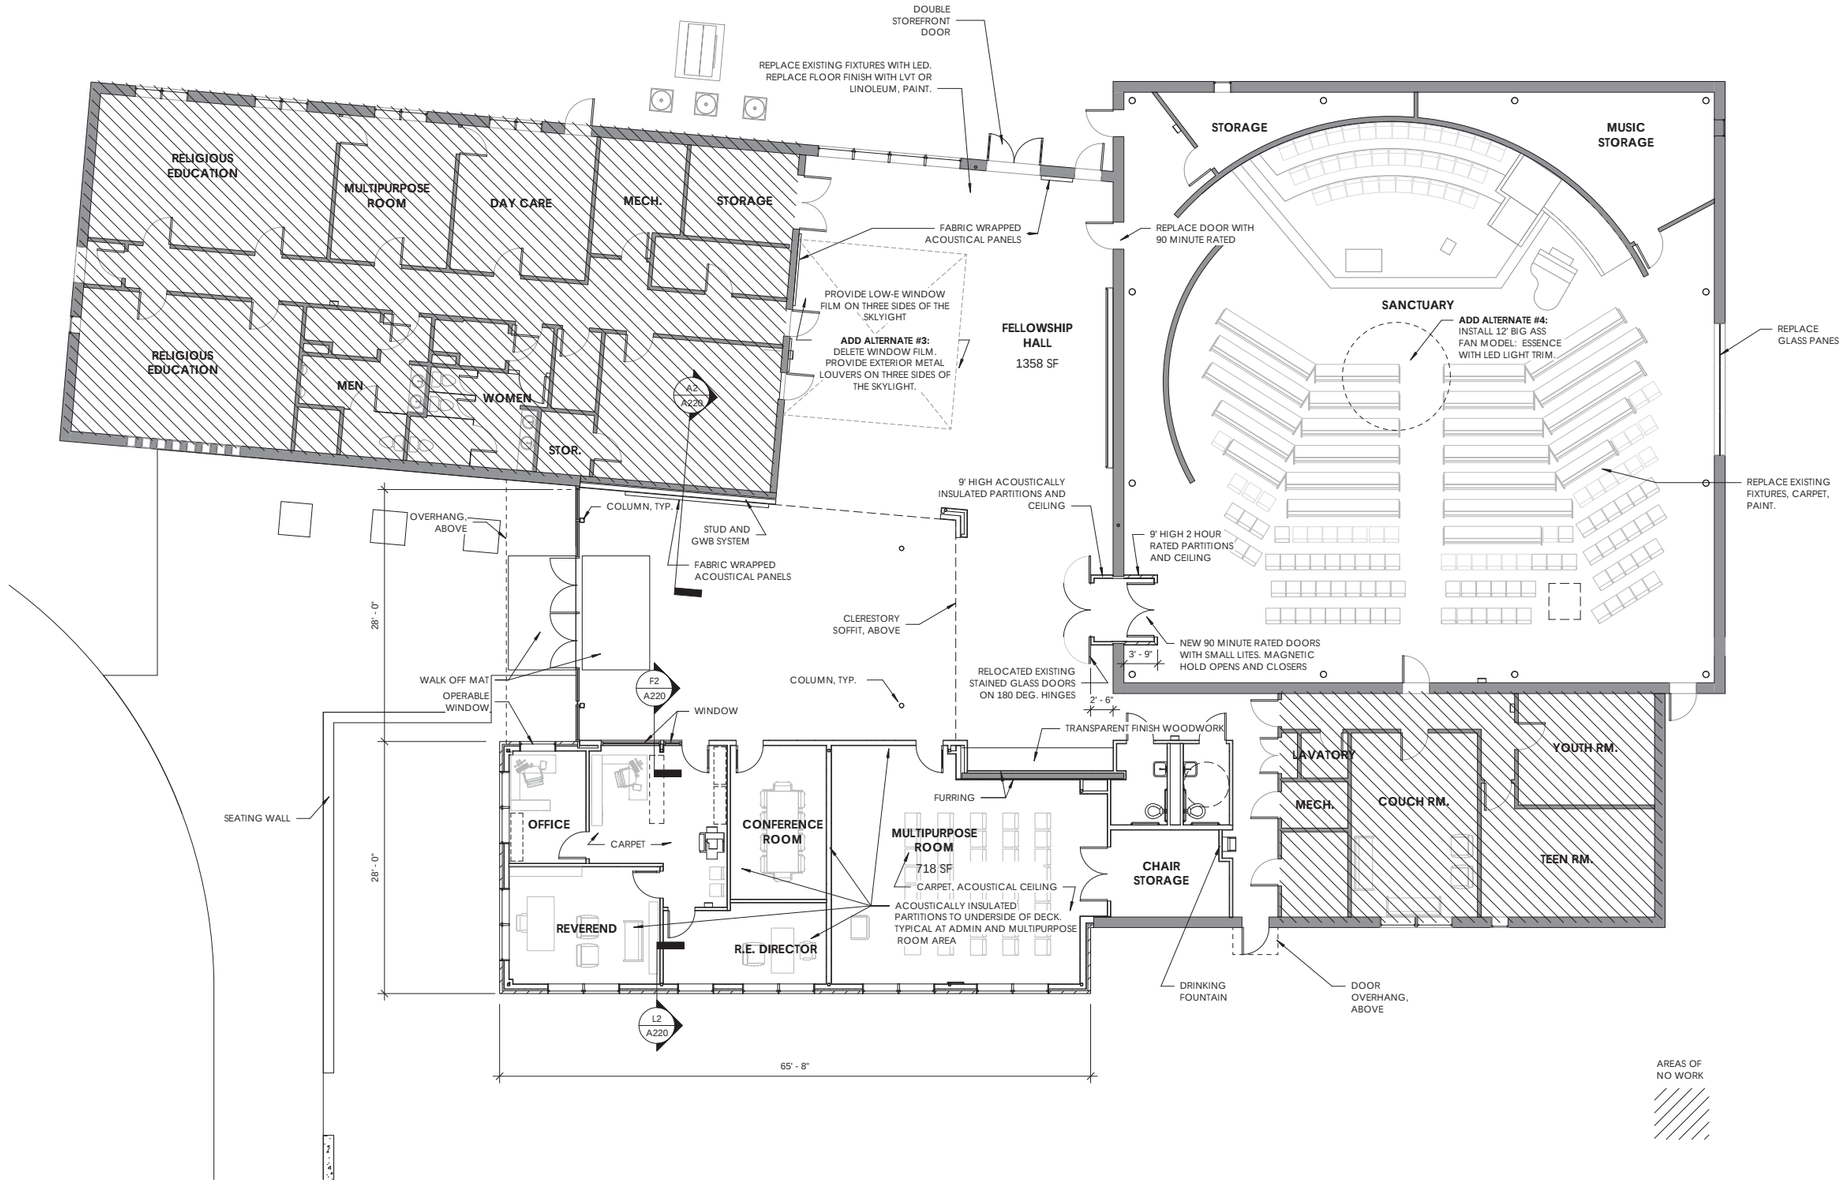
DOUBLE STOREFRONT DOOR
REPLACE EXISTING FIXTURES WITH LED. REPLACE FLOOR FINISH WITH LVT OR LINOLEUM, PAINT.
RELIGIOUS EDUCATION
MULTIPURPOSE ROOM
DAY CARE
MECH.
STORAGE
RELIGIOUS EDUCATION
MEN
WOMEN
STOR.
A2
A220
FABRIC WRAPPED ACOUSTICAL PANELS
PROVIDE LOW-E WINDOW FILM ON THREE SIDES OF THE SKLYIGHT
ADD ALTERNATE #3: DELETE WINDOW FILM. PROVIDE EXTERIOR METAL LOUVERS ON THREE SIDES OF THE SKYLIGHT.
FELLOWSHIP HALL
1358 SF
REPLACE DOOR WITH 90 MINUTE RATED
STORAGE
MUSIC STORAGE
SANCTUARY
ADD ALTERNATE #4: INSTALL 12' BIG ASS FAN MODEL: ESSENCE WITH LED LIGHT TRIM.
REPLACE GLASS PANES
REPLACE EXISTING FIXTURES, CARPET, PAINT.
9' HIGH ACOUSTICALLY INSULATED PARTITIONS AND CEILING
9' HIGH 2 HOUR RATED PARTITIONS AND CEILING
OVERHANG, ABOVE
COLUMN, TYP.
STUD AND GWB SYSTEM
FABRIC WRAPPED ACOUSTICAL PANELS
CLERESTORY SOFFIT, ABOVE
28' - 0"
NEW 90 MINUTE RATED DOORS WITH SMALL LITES. MAGNETIC HOLD OPENS AND CLOSERS
3' - 9"
RELOCATED EXISTING STAINED GLASS DOORS ON 180 DEG. HINGES
2' - 6"
WALK OFF MAT
OPERABLE WINDOW
F2
A220
WINDOW
COLUMN, TYP.
TRANSPARENT FINISH WOODWORK
LAVATORY
YOUTH RM.
MECH.
COUCH RM.
TEEN RM.
SEATING WALL
OFFICE
CARPET
CONFERENCE ROOM
MULTIPURPOSE ROOM
718 SF
FURRING
CARPET, ACOUSTICAL CEILING
ACOUSTICALLY INSULATED PARTITIONS TO UNDERSIDE OF DECK. TYPICAL AT ADMIN AND MULTIPURPOSE ROOM AREA
CHAIR STORAGE
REVEREND
R.E. DIRECTOR
DRINKING FOUNTAIN
DOOR OVERHANG, ABOVE
L2
A220
65' - 8"
AREAS OF NO WORK